

MONUMENT RECORD
State of Indiana - County of Monroe

Section: 6


Township: 7 North

Range: 1 West

Corner ID: ClCr E-01


Monument Description & Remarks: 5/8" rebar with cap. Survey Sign 4ft above ground at pt. (B).
Per E-25 offset corner, 5/8" rebar with cap missing, S 86° E 96.10' to pt. (A₂).

References On File: Bledsoe Tapp & Riggert survey, Rogers Group (2003), on file in
Recorder Office, cabinet (S), envelope (219-220).

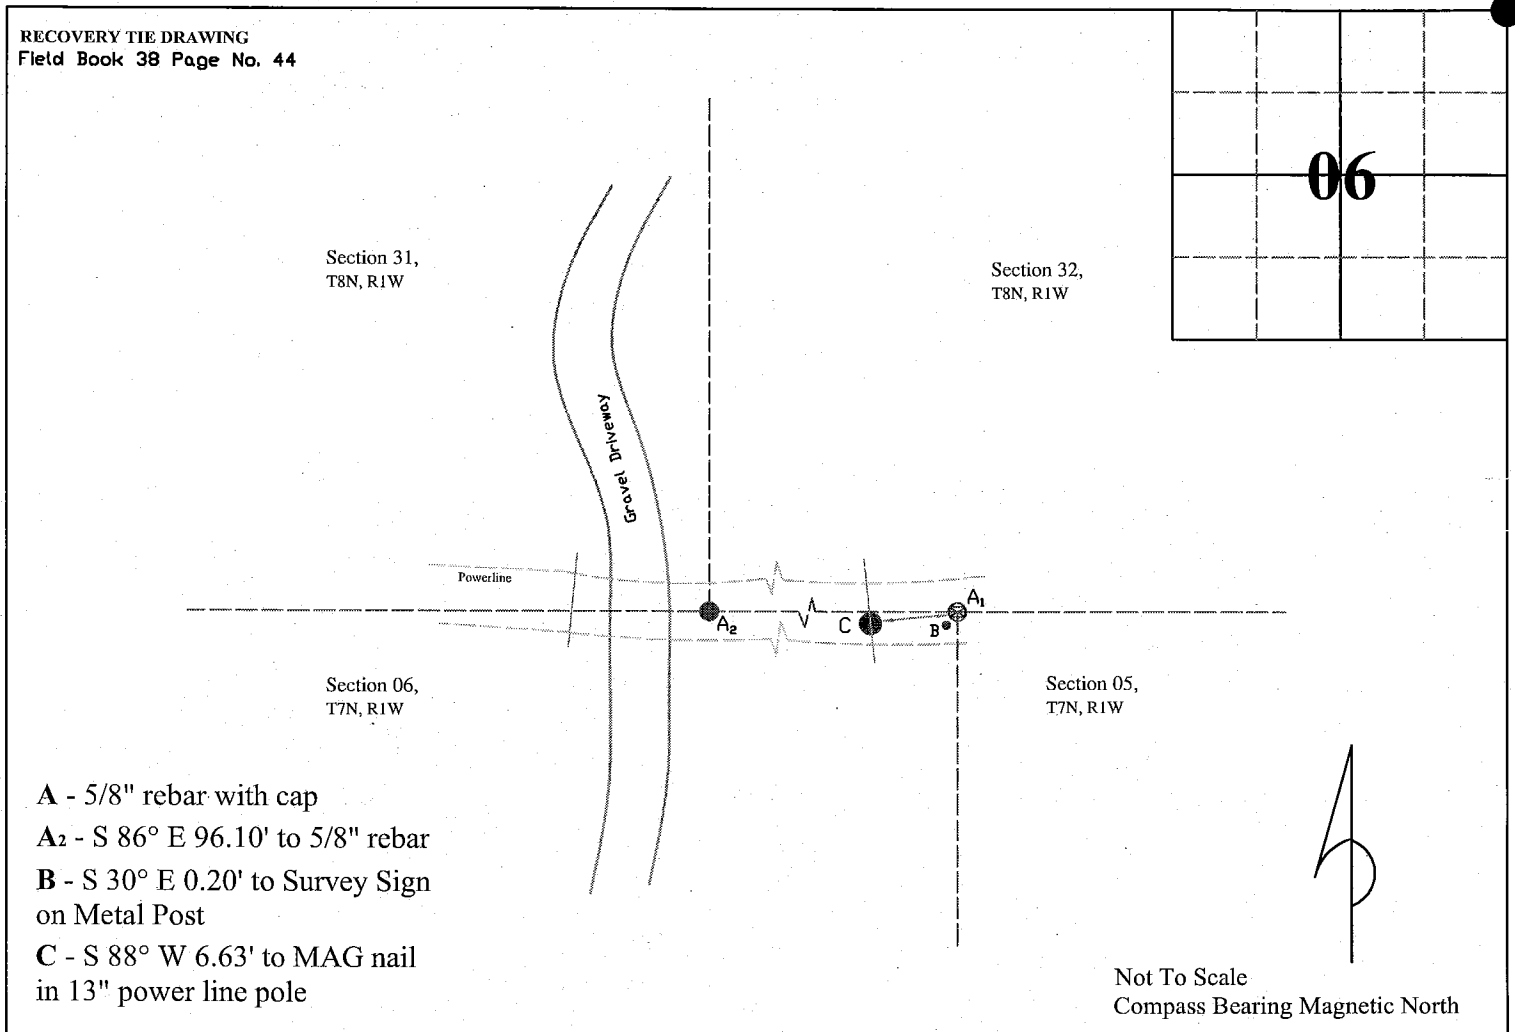

I, Kevin P. Enright, Monroe County Surveyor, hereby certify that this document was prepared under my direction in accordance with the provisions of section 20-11 of the Indiana Code; and the above data is given under my hand and seal this 12th day of October, 2006.

Kevin P. Enright

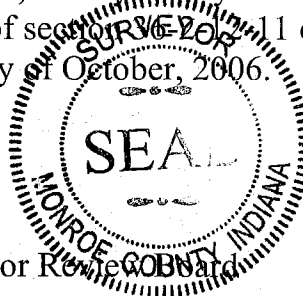

Administered by the Monroe County Surveyor Review Board

Date: 12/12/06 DB

